

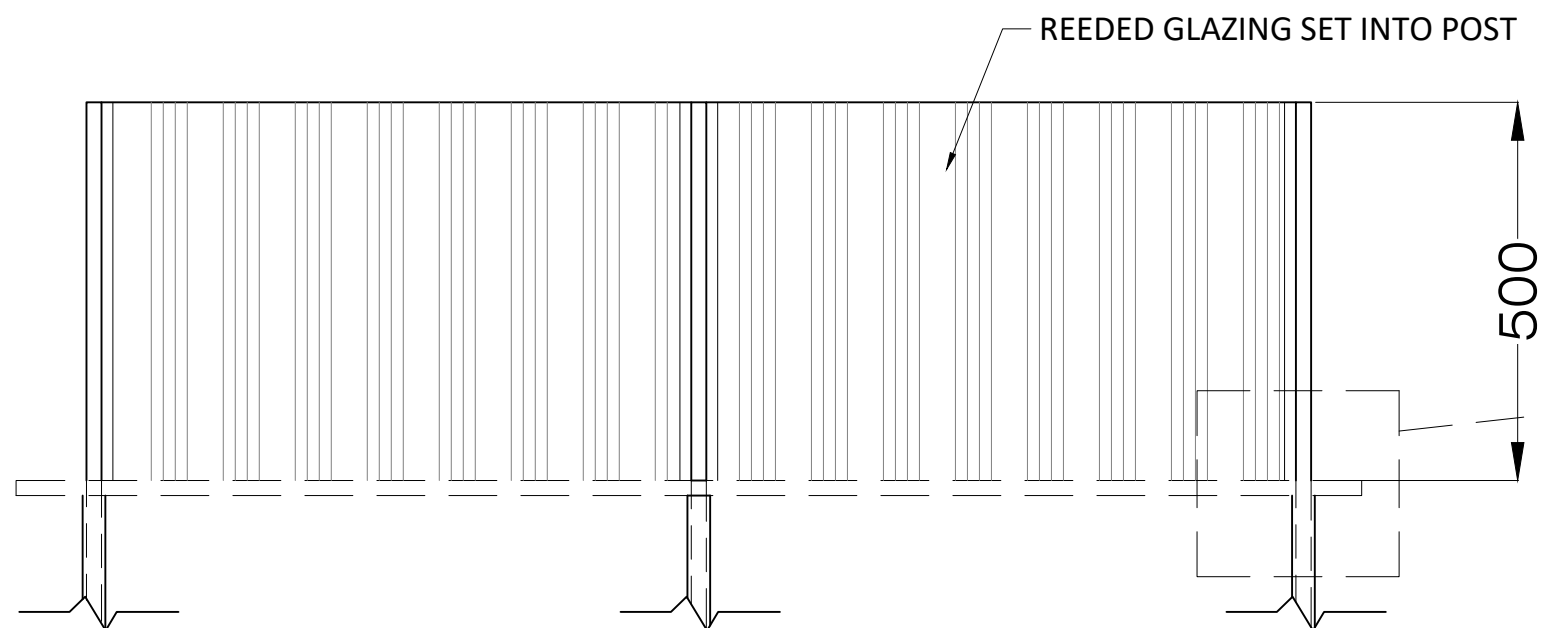



PLAN VIEW

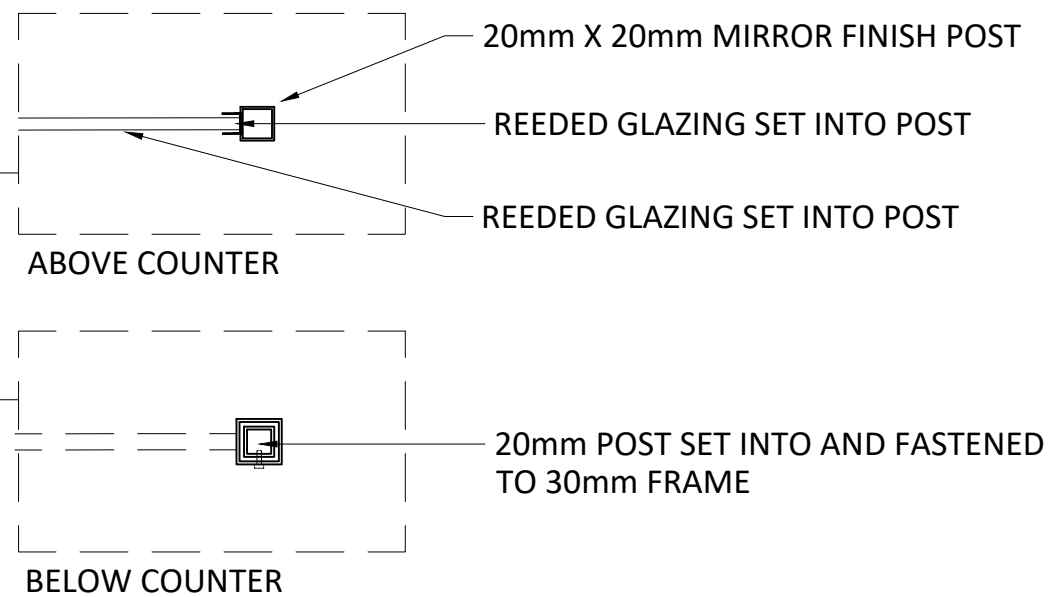

ELEVATION

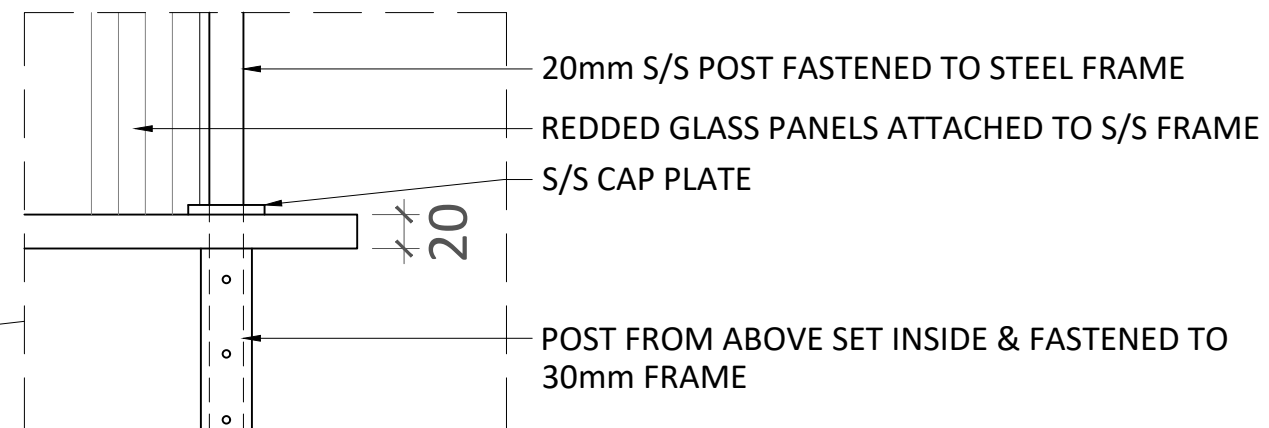

REV:	DETAILS	BY	DATE
-	-	-	-
NOTE: DO NOT SCALE FROM DRAWING			
CLIENT: JOHN PAUL CONSTRUCTION			
TITLE: 'HONEST EATS' SCREEN FABRICATION			
DRAWING NUMBER: 5290-02-FAB2		SCALE: 1:10@A3	
DATE: 08-02-2023	DWG BY: NC	STATUS: FAB	
		UNIT M1 BALLYMOUNT DRIVE BALLYMOUNT ROAD WALKINSTOWN DUBLIN 12 IRELAND TEL : (+353) 1 456 5070 FAX: (+353) 1 456 5250 WEB: www.kaneco.ie	