




PLAN VIEW (COUNTER)

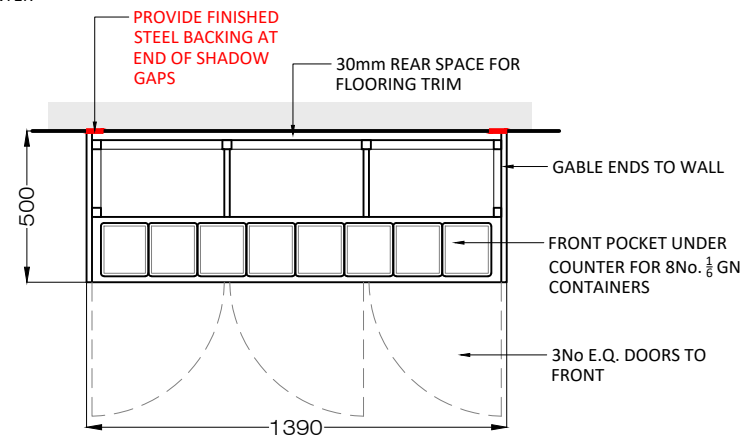


PLAN VIEW (GN CONTAINERS)

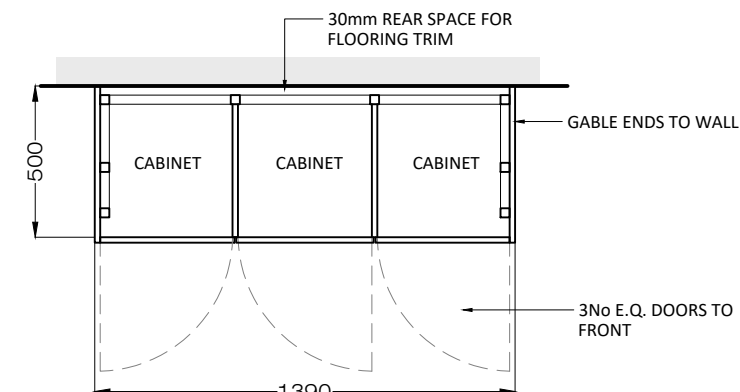

PLAN VIEW (CABINET)

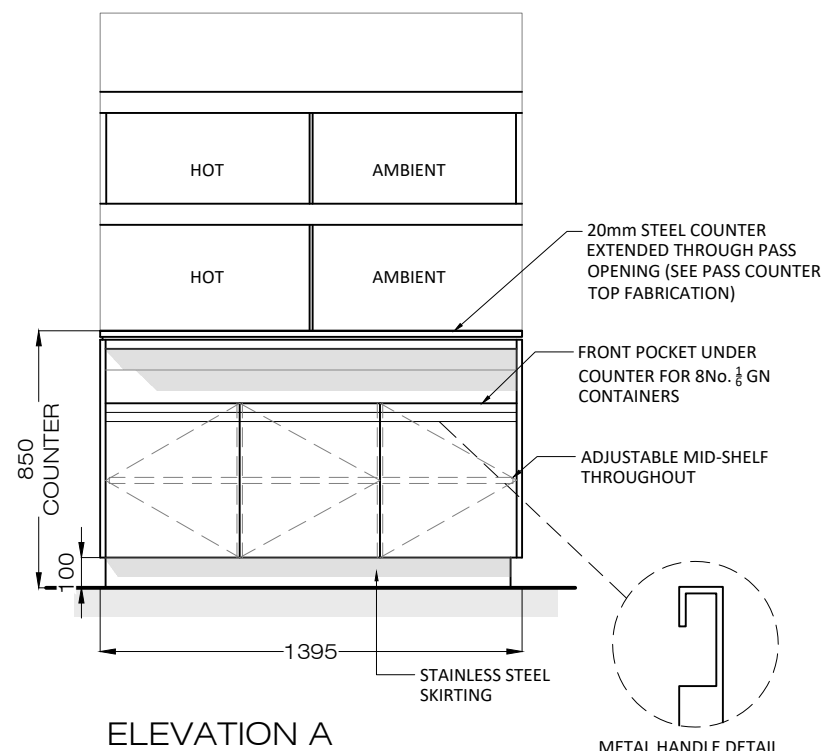


ELEVATION A

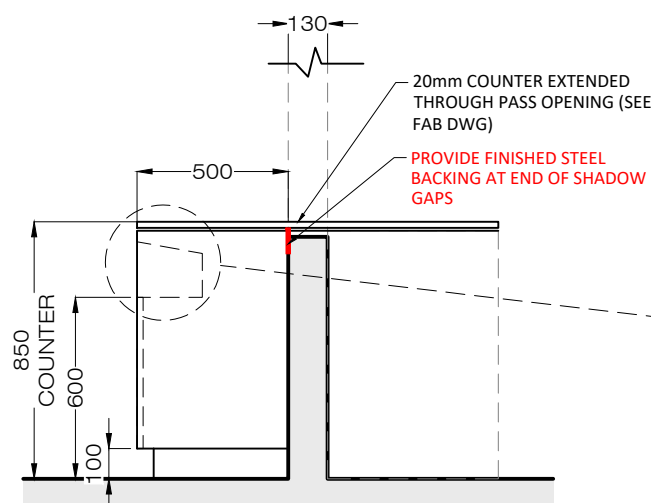


ELEVATION B

INDICATIVE GN CONTAINER DETAIL

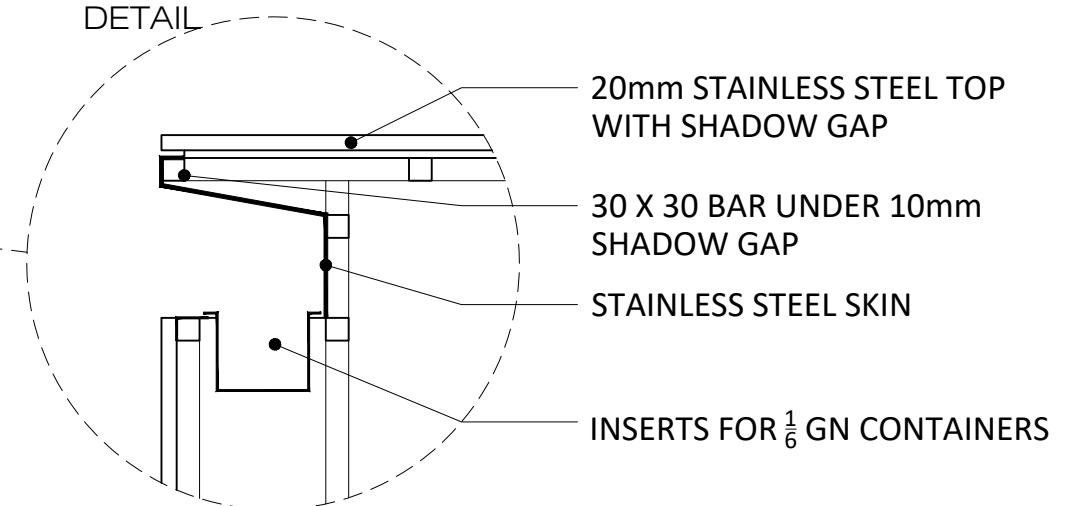

ITEM 5.05 - PASS COUNTER

- SUBSTRUCTURE CONSTRUCTED THROUGHOUT IN STAINLESS STEEL
- FULLY CLADDED STAINLESS STEEL UNIT
- STAINLESS STEEL COUNTER TO RUN THROUGH OPENING ONTO ITEM 5.04
- 3No. EQUAL CABINET STYLE DOORS (FULL OVERLAY, SELF CLOSING BLUM HINGES)
- INSERTS FOR 8No. $\frac{1}{6}$ GN CONTAINERS UNDER COUNTER

REV:	DETAILS	BY	DATE
-	-	-	-
NOTE: DO NOT SCALE FROM DRAWING			
CLIENT: JOHN PAUL CONSTRUCTION			
TITLE: PASS COUNTER FABRICATION			
DRAWING NUMBER: 5290-02-FAB5		SCALE: 1:25@A3	
DATE: 15/06/2023	DWG BY: NC	STATUS: CONST.	
		UNIT M1 BALLYMOUNT DRIVE BALLYMOUNT ROAD WALKINSTOWN DUBLIN 12 IRELAND TEL : (+353) 1 456 5070 FAX: (+353) 1 456 5250 WEB: www.kaneco.ie	