


## LEGEND


### KITCHEN AREA

- 1.01 MOBILE TROLLEY (DELIVERY TO HOT COUNTERS)
- 1.02 3No. EXISTING BINS
- 1.03 4-TIER STORAGE RACKING
- 1.04 STAINLESS STEEL THREE-ROD POT SHELF
- 1.05 EXISTING UNDER COUNTER GLASS WASHER
- 1.06 EXISTING PASS-THROUGH DISHWASHER
- 1.07 600mm X 450mm PRE-RINSE SINK
- 1.08 EXISTING UNDER COUNTER GREASE TRAP
- 1.09 STAINLESS STEEL THREE-ROD POT SHELF
- 1.10 GANTRY SHELVEING ON STAINLESS STEEL DROP TABLE
- 1.11 UNDER COUNTER BASKET STORAGE
- 1.12 WASH HAND BASIN MOUNTED TO NEW PARTITION
- 1.13 2No. EXISTING MICROWAVES STACKED.
- 1.14 2 TIER STAINLESS STEEL WALL SHELVEING

- 1.15 REFRIGERATED 3-DOOR CHEFS TABLE
- 1.16 1/1 BAIN MARIE UNIT MOUNTED INTO STAINLESS STEEL TABLE
- 1.17 ALTO SHAAM SINGLE WARMING DRAWER GN 1/1 UNDER COUNTER
- 1.18 .ALTO SHAAM VECTOR H4H MULTI-COOK SELF-VENTED OVEN WITH STAND
- 1.19 400 DIAMETER COUNTERTOP RICE COOKER
- 1.20 UNDER COUNTER BIN
- 1.21 WASH SINK 300 X 400 X 150 DEEP IN PREP TABLE
- 1.22 1500mm WIDE SALADETTE UNIT
- 1.23 475 X 730 COMPACT UPRIGHT FRIDGE
- 1.24 EXISTING UNDER COUNTER ICE MACHINE (MANITOWOK & ELECTROLUX) - RECOMMEND RELOCATION TO BAR

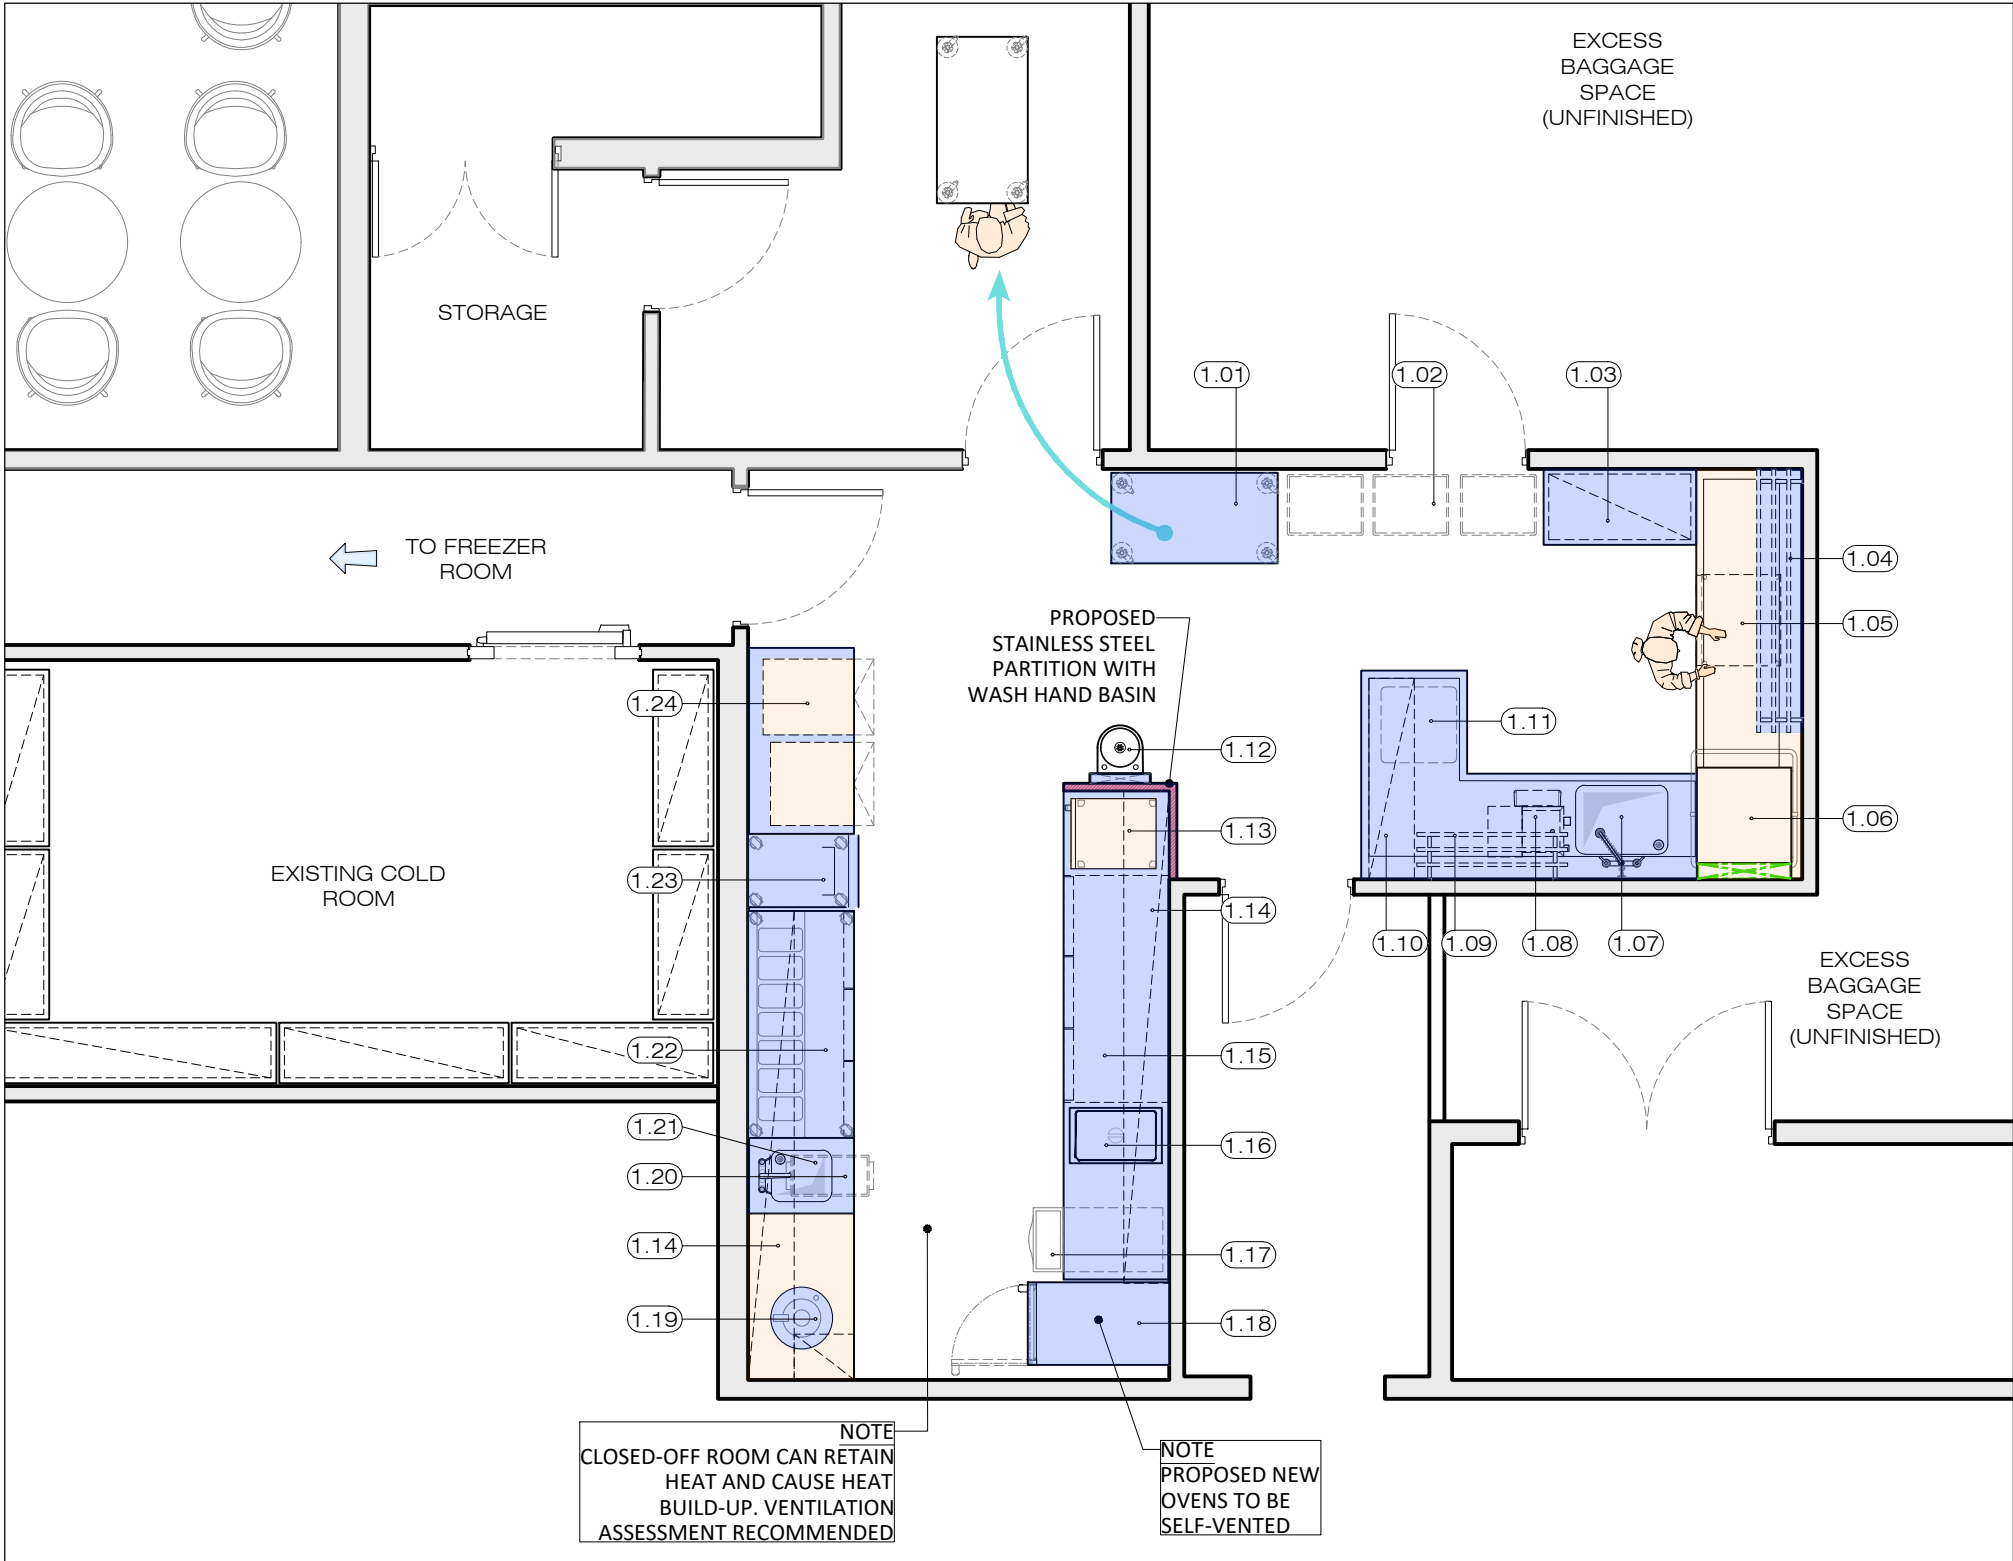

**NOTE (VENTILATION)**  
ON THE BASIS THAT THE EXISTING AREA IS ACHIEVING THE REQUIRED AIR CHANGES PER HOUR THERE WILL BE AN ESTIMATED ADDITIONAL 18-20 AIR CHANGES PER HOUR REQUIRED OVER AND ABOVE THIS AIR CHANGE RATE.

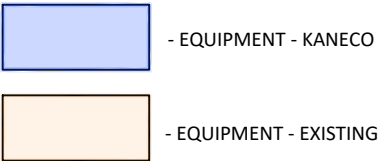

REV:	DETAILS	BY	DATE
-	-	-	-/-
NOTE: DO NOT SCALE FROM DRAWING			
CLIENT: DUBLIN AIRPORT AUTHORITY			
TITLE: TERMINAL 1 LOUNGE KITCHEN AREA GENERAL ARRANGEMENT			
DRAWING NUMBER:	5384-03-GA	SCALE:	1:50@A3
DATE:	08/02/2023	DWG BY:	NC
		STATUS:	PRELIM
		UNIT M1 BALLYMOUNT DRIVE BALLYMOUNT ROAD WALKINSTOWN DUBLIN 12 IRELAND TEL : (+353) 1 456 5070 FAX: (+353) 1 456 5250 WEB: www.kaneco.ie	