



ITEM 5.05 & 5.04 - STAINLESS STEEL TOP
 - OPENING WIDTH 1400mm
 -20mm THICK STAINLESS STEEL TOP RESTED ON TWO UNITS AND WALL
 -TOP TO EXTEND THROUGH PASS OPENING
 -SEE ITEM 5.04 & 5.05 FOR FURTHER DETAILS

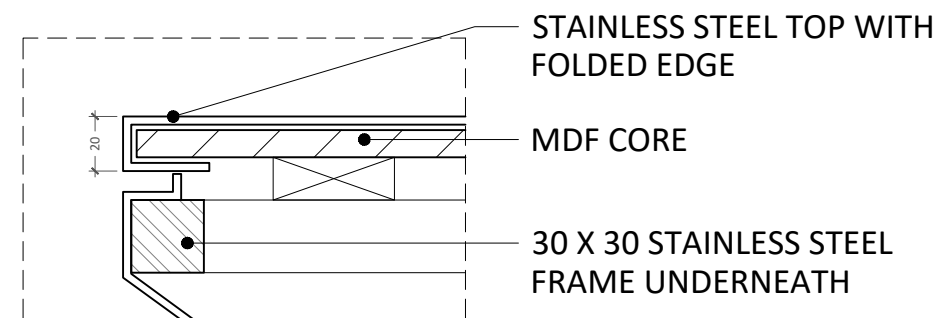

SECTION DETAIL

REV:	DETAILS	BY	DATE
-	-	-	-
NOTE: DO NOT SCALE FROM DRAWING			
CLIENT: JOHN PAUL CONSTRUCTION			
TITLE: PASS COUNTER-TOP FABRICATION			
DRAWING NUMBER: 5290-02-FAB6		SCALE: 1:25@A3	
DATE: 15/06/2023	DWG BY: NC	STATUS: CONST.	
 KANECO COMMERCIAL KITCHEN SPECIALISTS		UNIT M1 BALLYMOUNT DRIVE BALLYMOUNT ROAD WALKINSTOWN DUBLIN 12 IRELAND TEL : (+353) 1 456 5070 FAX: (+353) 1 456 5250 WEB: www.kaneco.ie	