


PLAN VIEW

PLAN VIEW (COUNTER)

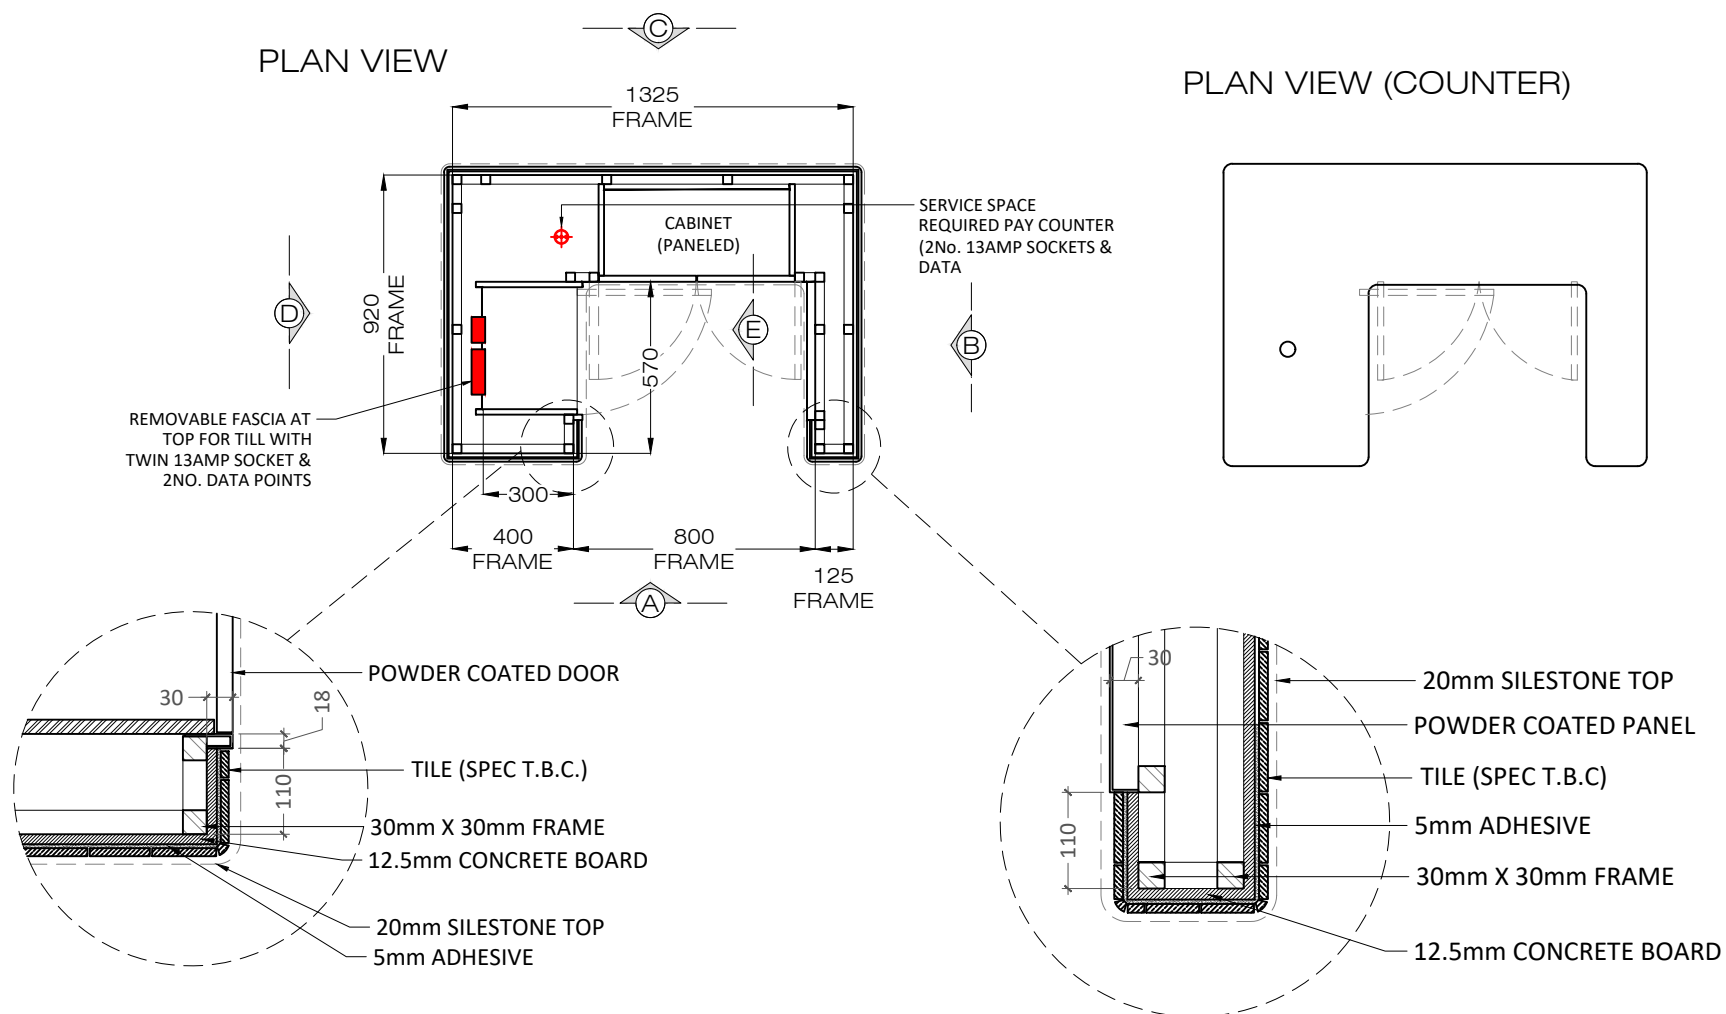

ITEM 7.02 - PAY COUNTER

- 30x30mm STAINLESS STEEL CONSTRUCTION WITH BED FOR SILESTONE TOP
- SKIRTING, PANELLING & DOORS TO BE POWDER COATED
- MAX FRAME SPACING 400mm O.C FOR TILE CLADDING.
- PROVIDE METAL FRAMING FOR SILESTONE TOP
- 2No. **LOCKABLE** DOORS IN CABINET 300mm WIDE
- 1No. **LOCKABLE** DOOR IN CABINET 400mm WIDE

REV:	DETAILS	BY	DATE
-	-	-	-
NOTE: DO NOT SCALE FROM DRAWING			
CLIENT: JOHN PAUL CONSTRUCTION			
TITLE: PAY COUNTER FABRICATION			
DRAWING NUMBER: 5290-02-FAB4		SCALE: 1:25@A3	
DATE: 08-02-2023	DWG BY: NC	STATUS: FAB	
		UNIT M1 BALLYMOUNT DRIVE BALLYMOUNT ROAD WALKINSTOWN DUBLIN 12 IRELAND TEL : (+353) 1 456 5070 FAX: (+353) 1 456 5250 WEB: www.kaneco.ie	
		COMMERCIAL KITCHEN SPECIALISTS	