


KITCHEN LAYOUT - BASIC OFFER OPTION

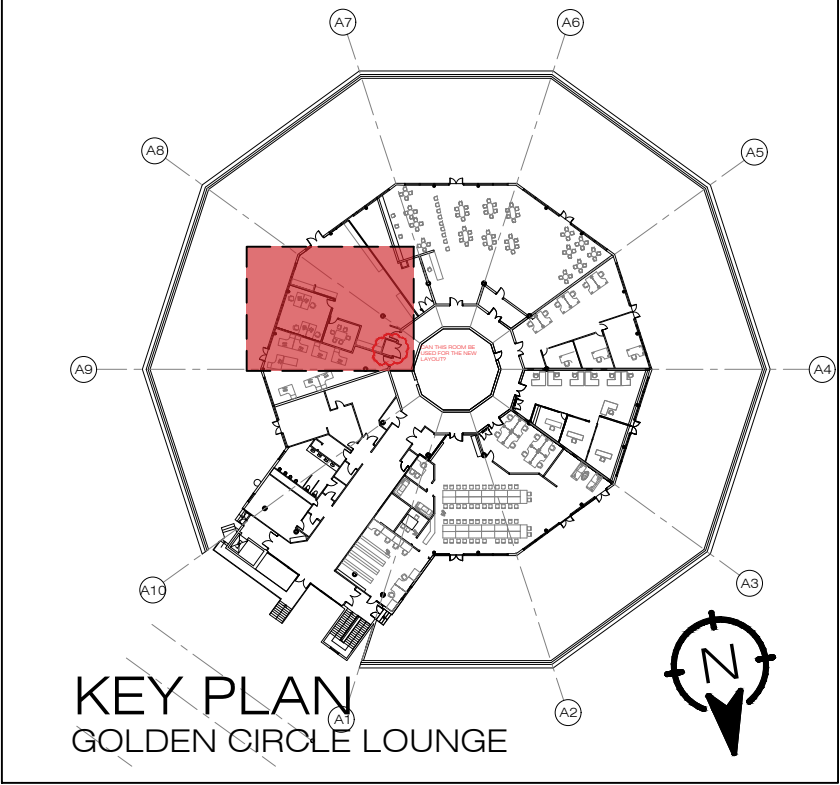

LEGEND

- KITCHEN AREA**
- 1.01 MOBILE TABLE
 - 1.02 3No. UPRIGHT FRIDGES
 - 1.03 1No. UPRIGHT FREEZER
 - 1.04 GENERAL PURPOSE SHELVING
 - 1.05 WALL MOUNTED WASH HAND BASIN
 - 1.06 1200mm WIDE REFRIGERATED CHEFS TABLE
 - 1.07 400mm DIAMETER COUNTER TOP RICE COOKER
 - 1.08 ALTO SHAAM VECTOR H4H SELF-VENTED MULTI-COOK OVEN
 - 1.09 ALTO SHAAM SINGLE WARMING DRAWER GN 1/1 UNDER COUNTER
 - 1.10 2-RANGE INDUCTION HOB
 - 1.11 1/1 BAIN MARIE UNIT MOUNTED INTO STAINLESS STEEL TABLE
 - 1.12 STAINLESS STEEL THREE-ROD POT SHELF
 - 1.13 2No. MICROWAVES STACKED.
 - 1.14 2 TIER WALL SHELVING
 - 1.15 WASH SINK 300 X 400 X 150 DEEP WITH UNDER COUNTER BIN
 - 1.16 REFRIGERATED 2-DOOR CHEFS TABLE 1500mm WIDE
 - 1.17 UNDER COUNTER BLAST CHILLER
 - 1.18 WALL MOUNTED FLY KILLER
 - 1.19 2No. UNDER COUNTER BINS
 - 1.20 BASKET SHELVING
 - 1.21 STAINLESS STEEL THREE ROD POT SHELF
 - 1.22 PRE-RINSE SINK
 - 1.23 PASS-THROUGH DISHWASHER
 - 1.24 GREASE TRAP UNDER STAINLESS STEEL DISHWASH TABLE
 - 1.25 SPACE FOR UNDER COUNTER DISHWASH BASKETS
 - 1.26 DASHED LINE INDICATES COMMERCIAL KITCHEN CANOPY

REV:	DETAILS	BY	DATE
-	-	-	-/-

NOTE: DO NOT SCALE FROM DRAWING

CLIENT: DUBLIN AIRPORT AUTHORITY

TITLE: GOLDEN CIRCLE LOUNGE
GENERAL ARRANGEMENT

DRAWING NUMBER: 5384-09-GA SCALE: 1:50@A3

DATE: 08/02/2023 DWG BY: NC STATUS: PRELIM

KANECO
COMMERCIAL KITCHEN SPECIALISTS

UNIT M11 BALLYMOUNT DRIVE
BALLYMOUNT ROAD
WALKINSTOWN
DUBLIN 12 IRELAND
TEL : (+353) 1 456 5070
FAX: (+353) 1 456 5250
WEB: www.kaneco.ie