
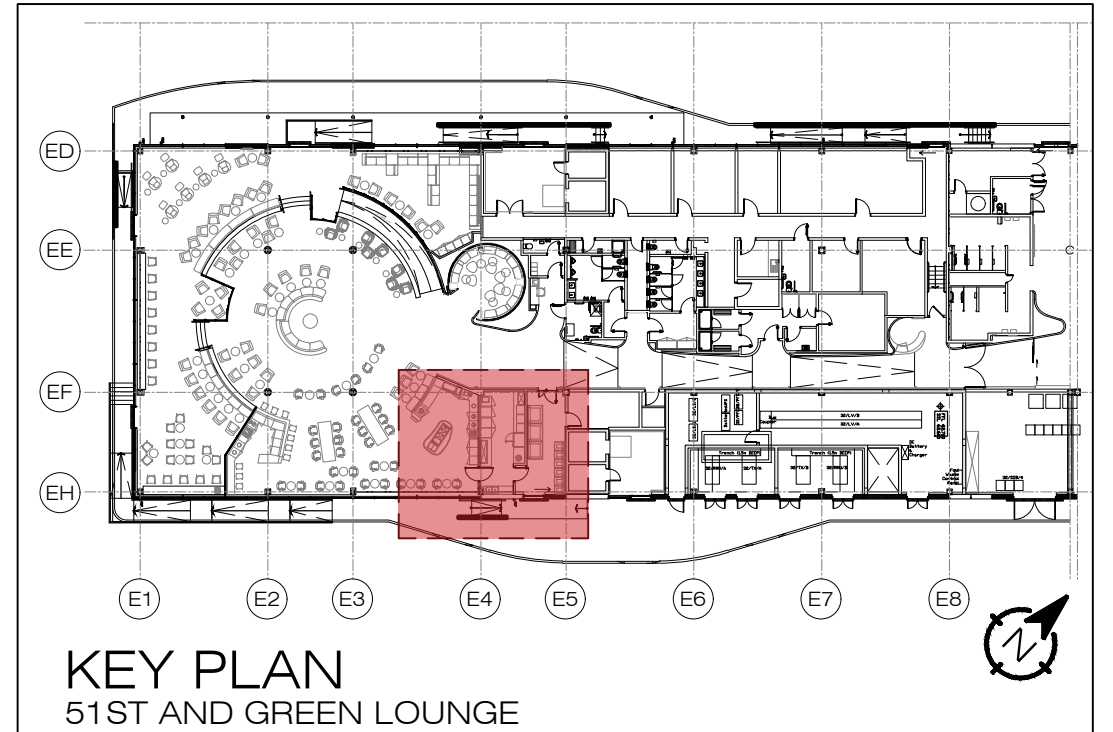


MOVE EXISTING ICE
MACHINE AND
GLASS WASH TO
BAR

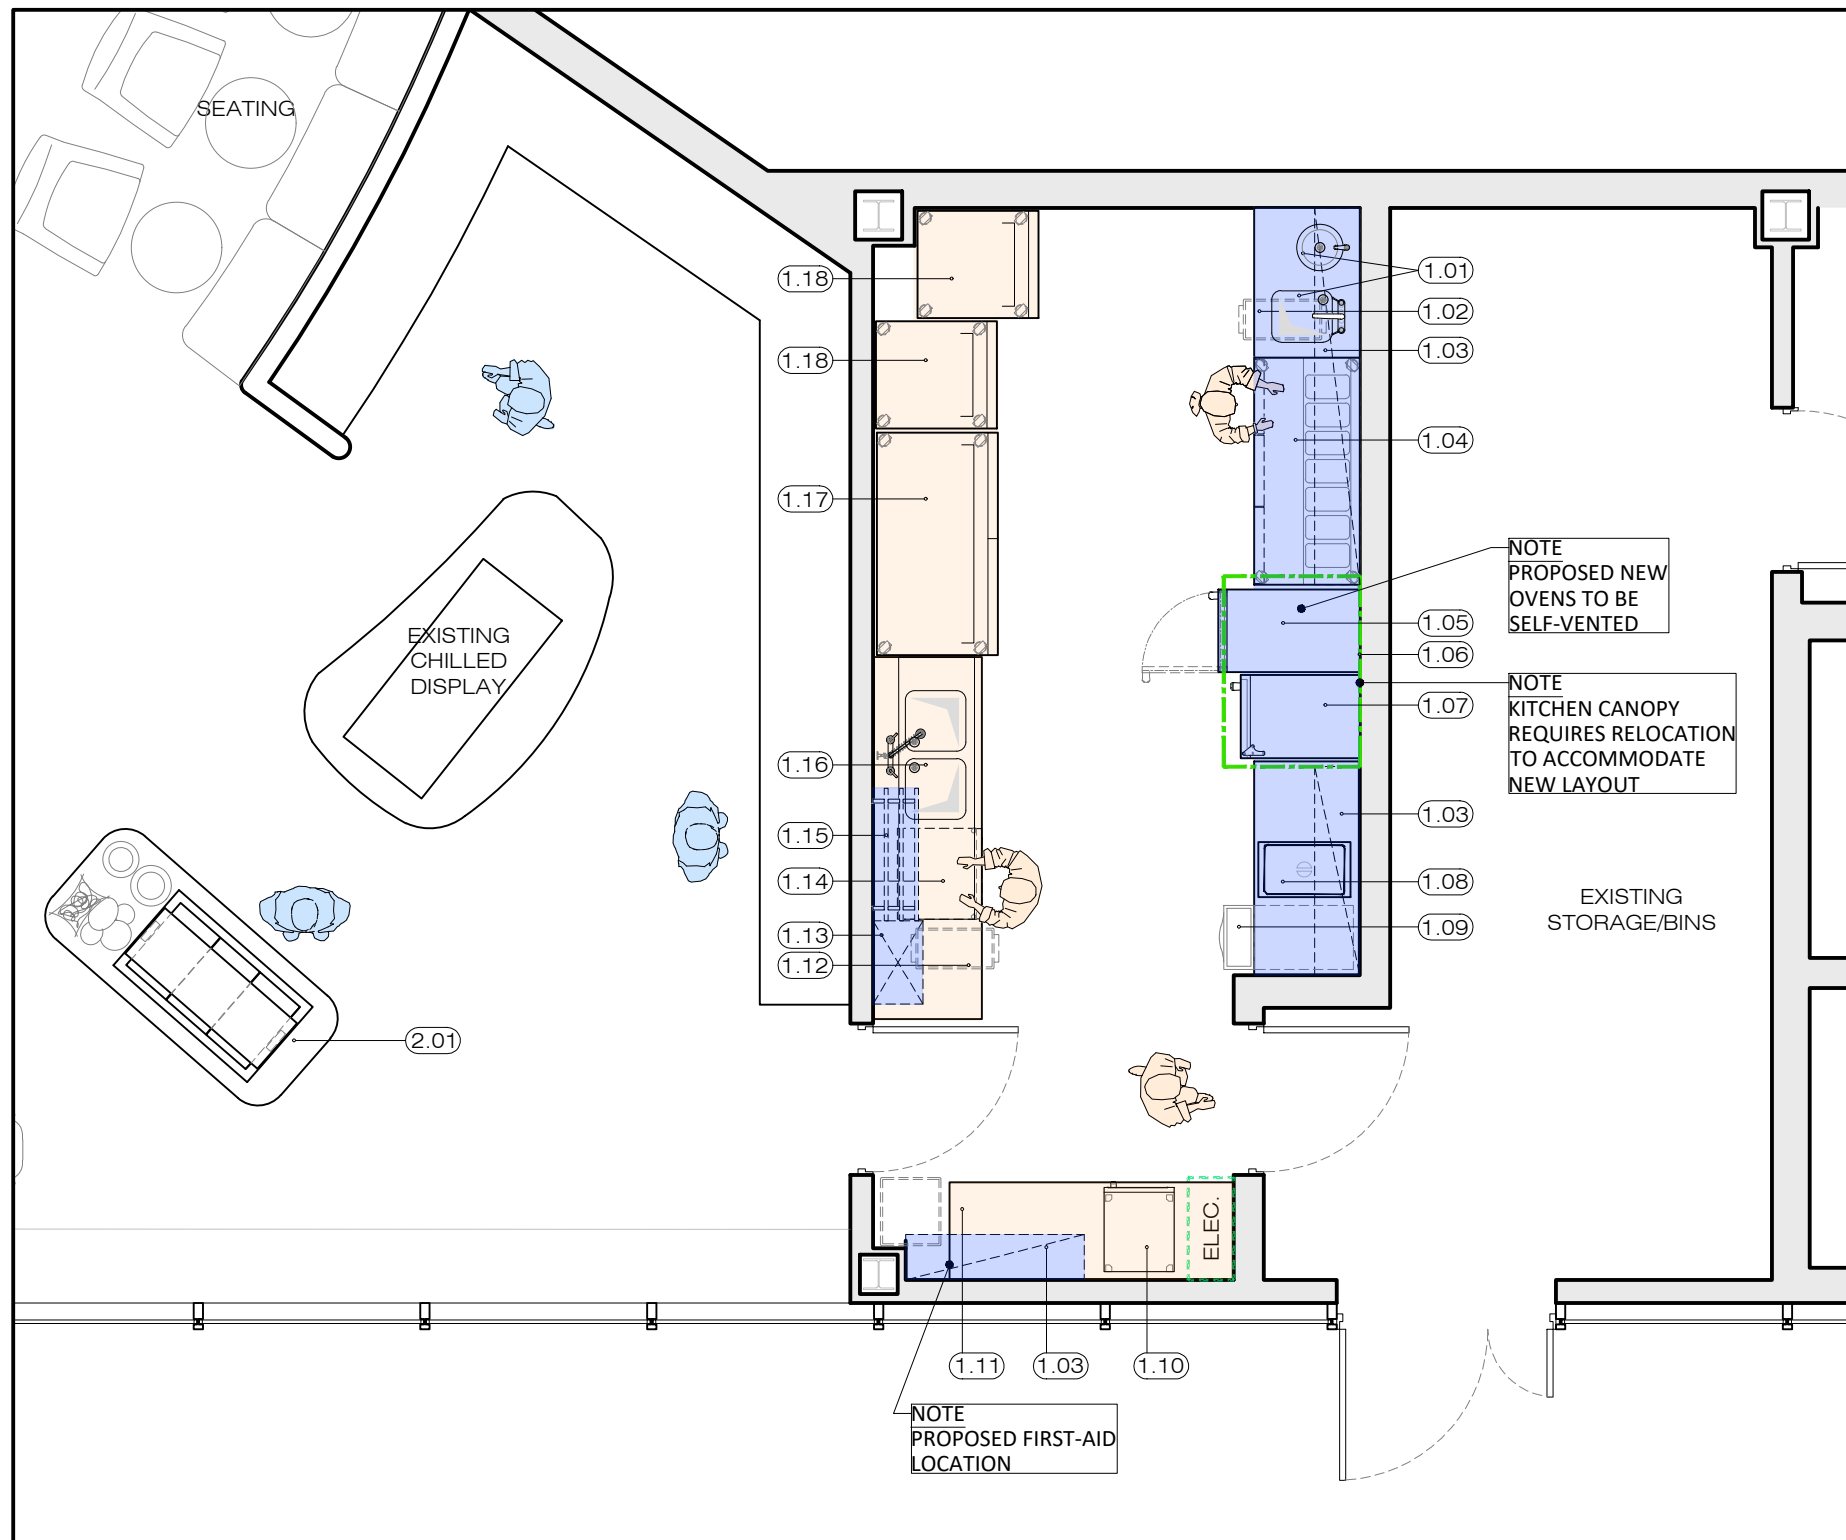

LEGEND

KITCHEN AREA


- 1.01** 1No. 300 DIA. WASH HAND BASIN & 1No. WASH SINK 300 X 400 X 150 DEEP
- 1.02** UNDER COUNTER BIN
- 1.03** 2 TIER STAINLESS STEEL WALL SHELVING
- 1.04** 2-DOOR SALADETTE UNIT 1500mm WIDE
- 1.05** ALTO SHAAM VECTOR H4H MULTI-COOK, SELF VENTED OVEN WITH STAND
- 1.06** EXISTING CANOPY HOOD (RELOCATED FOR LAYOUT)
- 1.07** MKN SPACE COMBI (6 + 6 GRID STACKED) WITH MAGICHOOD
- 1.08** 1/1 BAIN MARIE UNIT MOUNTED INTO STAINLESS STEEL TABLE
- 1.09** ALTO SHAAM SINGLE WARMING DRAWER GN 1/1 UNDER COUNTER
- 1.10** 2 No. EXISTING MICROWAVE UNITS STACKED

- 1.11** EXISTING STAINLESS STEEL TABLE WITH ADJACENT BIN
- 1.12** UNDER COUNTER BIN
- 1.13** WALL MOUNTED BASKET SHELF
- 1.14** EXISTING UNDER COUNTER PLATE/GLASS WASH
- 1.15** STAINLESS STEEL THREE-ROD POT SHELF
- 1.16** EXISTING RINSE TABLE RELOCATED AND ADJUSTED FOR NEW LOCATION
- 1.17** EXISTING 2-DOOR UPRIGHT FRIDGE
- 1.18** 2No. EXISTING SINGLE DOOR UPRIGHT FRIDGE/FREEZER

SERVERY SPACE

- 2.01** COUNTER LINE 3 -1/1 HEATED CERAMIC DISPLAY INSET INTO ISLAND UNIT.

NOTE (VENTILATION)
EXISTING SMALL EXTRACT CANOPY IN PLACE. EXTRACT RATE FROM THIS CANOPY NEEDS TO BE CHECKED TO ENSURE IT IS ACHIEVING THE ORIGINAL DESIGN FLOW RATE FOR THE COMBI OVEN (BASED ON FEEDBACK ON SITE THE AREA GETS EXTREMELY HOT DURING BUSY PERIODS) WE HAVE REMOVED THE STANDARD 10 GRID COMBI OVEN AND REPLACED WITH A SLIMLINE SELF-VENTING VERSION AND A VECTOR SELF-VENTING OVEN, WE ESTIMATED ADDITIONAL 18 - 20 AIR CHANGES PER HOUR WILL BE REQUIRED OVER AN ABOVE ORIGINAL DESIGN RATE.

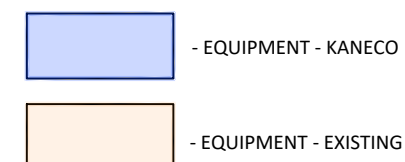

REV:	DETAILS	BY	DATE
-	-	-	-/-

NOTE: DO NOT SCALE FROM DRAWING

CLIENT: DUBLIN AIRPORT

TITLE: 51ST AND GREEN LOUNGE
SERVERY AND KITCHEN
GENERAL ARRANGEMENT

DRAWING NUMBER: 5384-06-GA SCALE: 1:50@A3
DATE: 08/02/2023 DWG BY: NC STATUS: PRELIM

KANECO
COMMERCIAL KITCHEN SPECIALISTS
UNIT M1 BALLYMOUNT
DRIVE
BALLYMOUNT ROAD
WALKINSTOWN
DUBLIN 12 IRELAND
TEL : (+353) 1 456 5070
FAX: (+353) 1 456 5250
WEB: www.kaneco.ie