
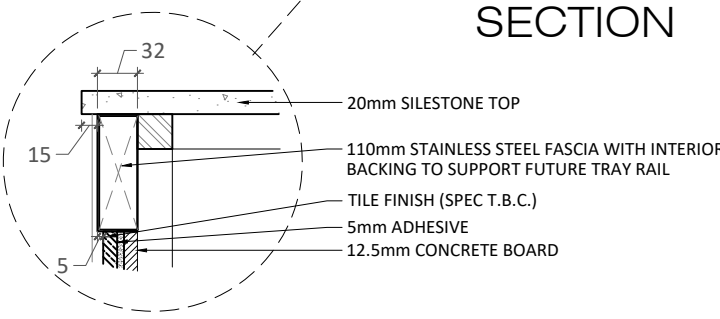
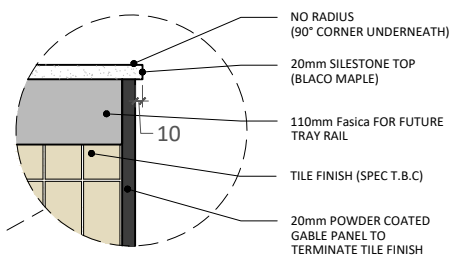
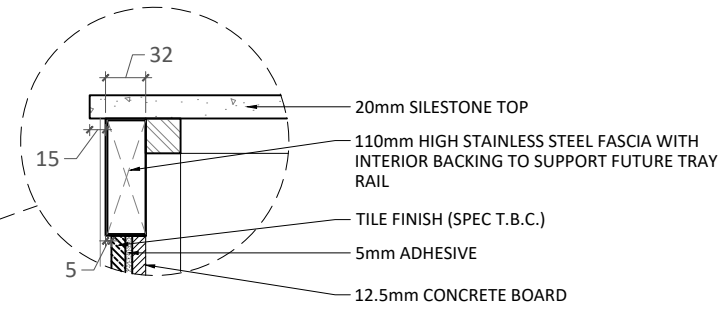
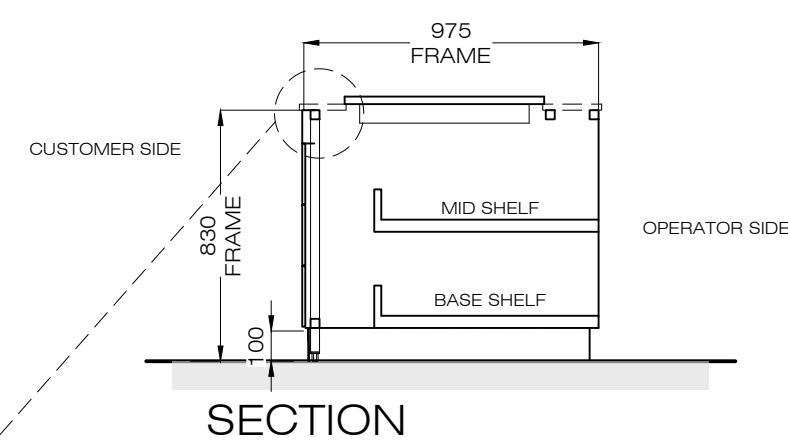
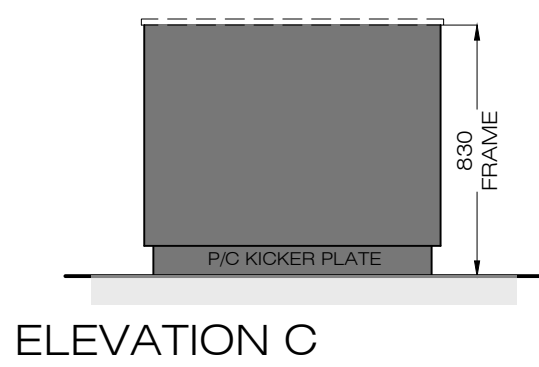



- ITEM 6.02 & 6.03 HOT & COLD COUNTER
- 30x30mm S/S FRAME CONSTRUCTION WITH STAINLESS STEEL BED FOR STONE COUNTER
 - 1200mm HOT CUPBOARD WITH SLIDING DOORS, BASE AND MID SHELF
 - HEATED CERAMIC DISPLAY UNIT WITH GANTRY
 - STAINLESS STEEL SKIRTING TO OPERATORS SIDE
 - CEMENT BOARDS FITTED TO FRONT & LHS TO ACCOMMODATE CERAMIC TILING
 - SKIRTING - POWDER COATED SKIRTING TO FRONT & LHS
 - MAX FRAME SPACING 400mm O/C FOR TILE CLADDDING

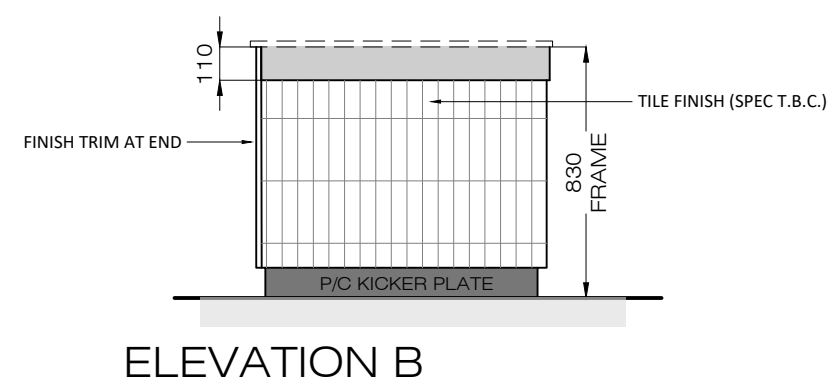

REV:	DETAILS		BY:	DATE
-	-		-	-
NOTE: DO NOT SCALE FROM DRAWING				
CLIENT: JOHN PAUL CONSTRUCTION				
TITLE: SERVERY COUNTER FABRICATION				
DRAWING NUMBER: 5290-02-FAB12		SCALE: 1:25@A2		
DATE: 08-02-2023		DWG BY: NC	STATUS: FAB	
		UNIT M1 BALLYMOUNT DRIVE BALLYMOUNT ROAD WALKINSTOWN DUBLIN 12 IRELAND TEL: (+353) 1 456 5070 FAX: (+353) 1 456 5250 WEB: www.kaneco.ie		