


KITCHEN LAYOUT - FULL OFFER OPTION

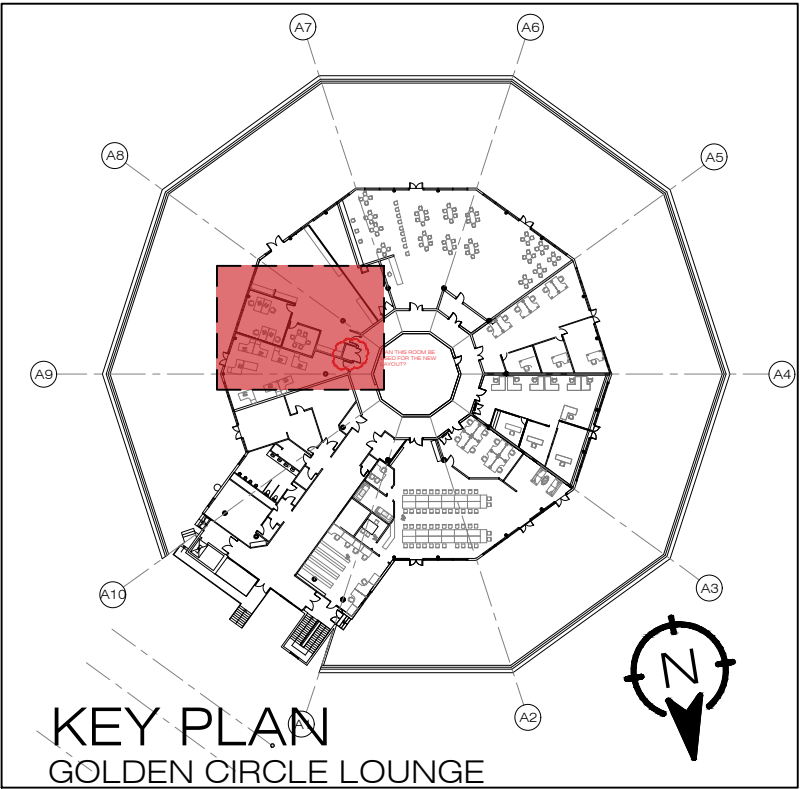

LEGEND

- KITCHEN AREA**
- 1.01 GENERAL PURPOSE SHELVING
 - 1.02 PROPOSED COLD ROOM INTERNAL DIMENSIONS 2m X 1.9m
 - 1.03 ALTO SHAAM VECTOR H4H SELF-VENTED MULTI-COOK OVEN (LEFT HANDED HINGE)
 - 1.04 ALTO SHAAM SINGLE WARMING DRAWER GN 1/1 UNDER COUNTER
 - 1.05 STAINLESS STEEL SET-DOWN TABLE
 - 1.06 4-RING INDUCTION HOB
 - 1.07 SLATTED SHELVING ABOVE COOKING LINE
 - 1.08 RATIONAL IVARIO PRO 2-S MULTI-PURPOSE COOKING CENTRE
 - 1.09 20-GRID COMBI OVEN WITH NO GREASE TRAP (TRAY METHOD)
 - 1.10 DASHED LINE INDICATES NEW COMMERCIAL KITCHEN CANOPY
 - 1.11 MICROWAVE
 - 1.12 WASH SINK 300 X 400 X 150 DEEP WITH UNDER COUNTER BIN
 - 1.13 UNDER COUNTER BLAST CHILLER
 - 1.14 2 TIER WALL SHELVING
 - 1.15 SALADETTE UNIT 1500mm WIDE WITH UNDER COUNTER REFRIGERATION
 - 1.16 WASH SINK 300 X 400 X 150 DEEP WITH UNDER COUNTER BIN
 - 1.17 2-DOOR UPRIGHT FRIDGE
 - 1.18 MOBILE HOT HOLDING CABINET
 - 1.19 SET DOWN AREA WITH STAINLESS STEEL GANTRY
 - 1.20 BASKET SHELVING
 - 1.21 STAINLESS STEEL THREE ROD POT SHELF
 - 1.22 2 No. PRE-RINSE SINKS
 - 1.23 PASS-THROUGH DISHWASHER
 - 1.24 GREASE TRAP UNDER STAINLESS STEEL DISHWASH TABLE
 - 1.25 2No. WASH HAND BASINS
 - 1.26 MOP SINK
 - 1.27 3No. UNDER COUNTER BINS & DISHWASH BASKETS
 - 1.28 CROCKERY STORE
 - 1.29 2No. FLY ZAPPERS
 - 1.30 HEATED GANTRY ON ISLAND UNIT
 - 1.31 3-DOOR CHEFS TABLE 1500mm WIDE INSET INTO ISLAND UNIT

REV:	DETAILS	BY	DATE
-	-	-	-/-

NOTE: DO NOT SCALE FROM DRAWING

CLIENT: DUBLIN AIRPORT AUTHORITY

TITLE: GOLDEN CIRCLE LOUNGE
GENERAL ARRANGEMENT

DRAWING NUMBER: 5384-09-GA SCALE: 1:50@A3

DATE: 08/02/2023 DWG BY: NC STATUS: PRELIM

KANECO
COMMERCIAL KITCHEN SPECIALISTS

UNIT M11 BALLYMOUNT
DRIVE
BALLYMOUNT ROAD
WALKINSTOWN
DUBLIN 12 IRELAND
TEL : (+353) 1 456 5070
FAX: (+353) 1 456 5250
WEB: www.kaneco.ie